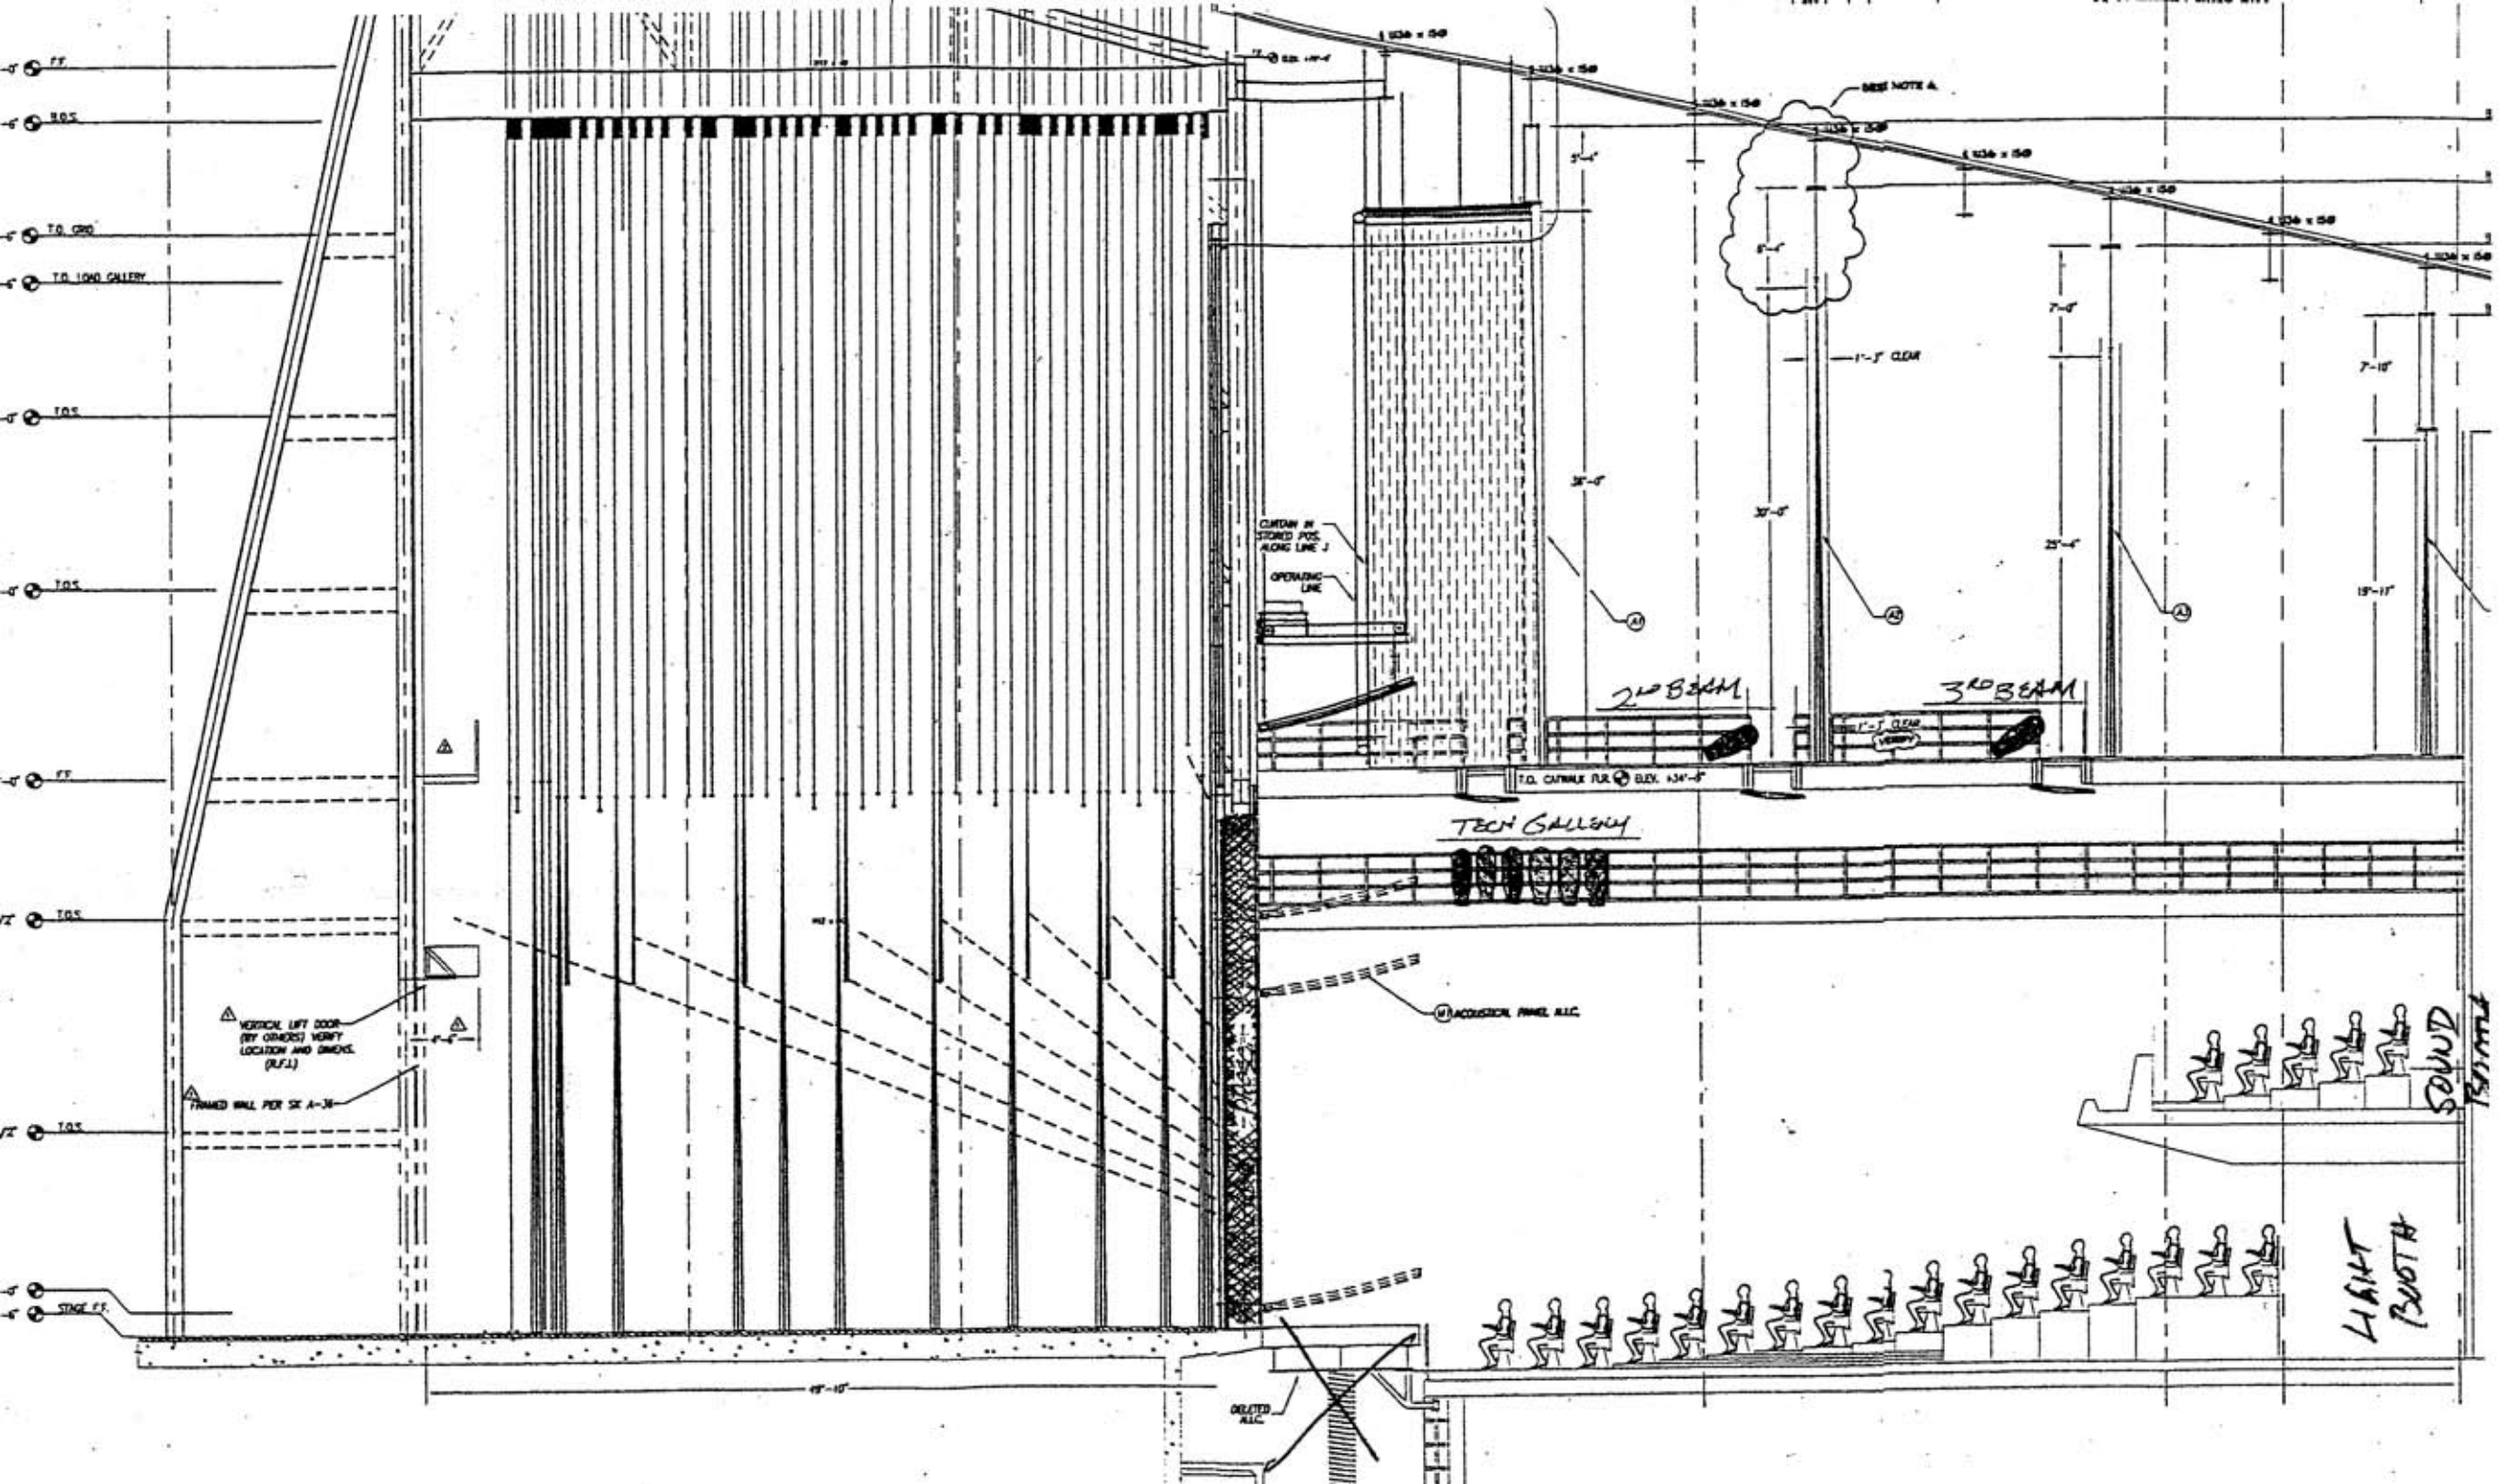
FF
SOS
T.O. GRID
T.O. LOAD GALLERY
TOS
TOS
FF
TOS
TOS
STAGE FF
SEE NOTE A.
1'-3" CLEAR
CURTAIN IN STORED POS. ALONG LINE J
OPERATING LINE
2ND BEAM
3RD BEAM
T.O. CATWALK FUR. ELEV. +34'-8"
TECH GALLERY
ACOUSTICAL PANEL A.I.C.
VERTICAL LIFT DOOR (BY OTHERS) VERIFY LOCATION AND SWINGS. (R.F.I.)
FRAMED WALL PER SK A-36
DELETED A.I.C.
SOUND BOOTH
LIGHT BOOTH